COPYRIGHTED BY QUICKDRAW DRAFTING. THIS DRAWING IS NOT TO BE USED FOR MAKING ANY REPRODUCTION THEREOF, OR FOR CONTRACTING ANY BUILDING WITHOUT FIRST OBTAINING THE WRITTEN PERMISSION OF THE COPYRIGHT HOLDER, QUICKDRAW DESIGN & DRAFTING (QDD).

DO NOT SCALE DRAWINGS. QDD IS NOT RESPONSIBLE FOR ERRORS DUE TO SCALED DRAWINGS.

REFER ANY QUESTIONS OR DISCREPANCIES TO QDD BEFORE START OF CONSTRUCTION.

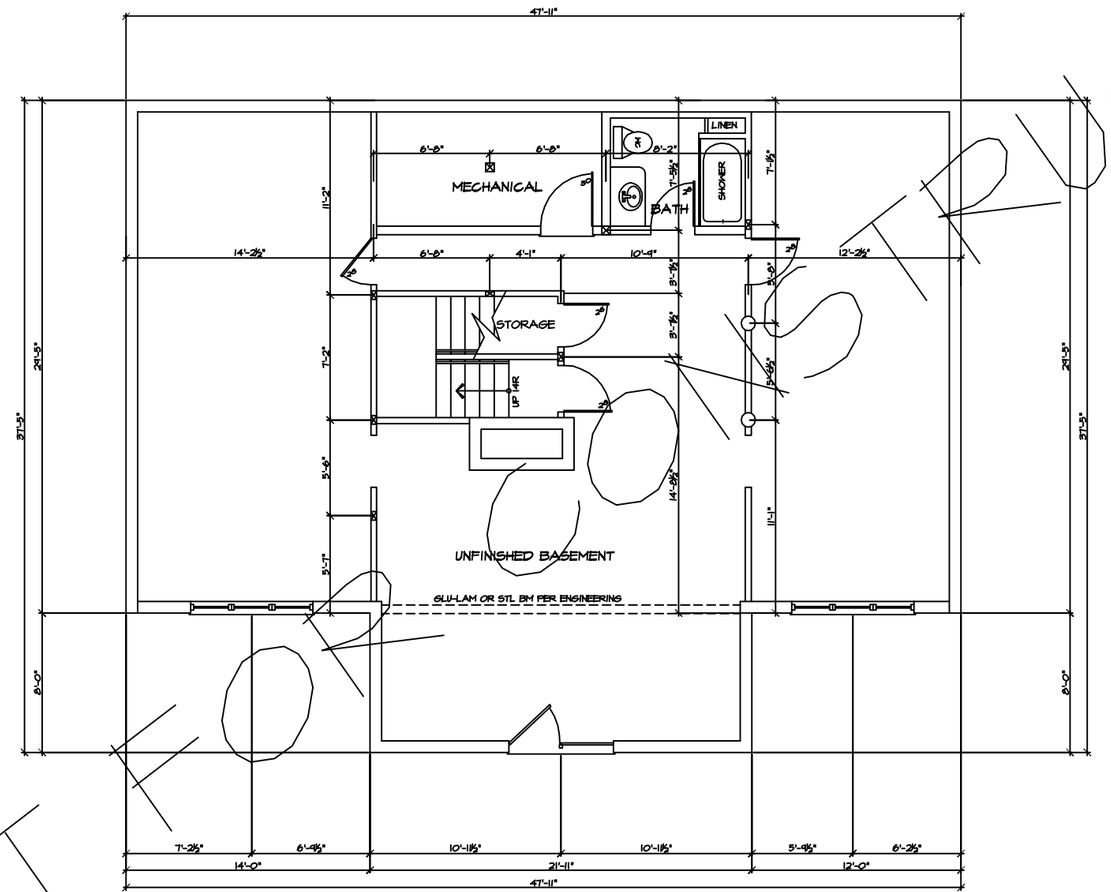

BASEMENT PLAN

SCALE : 1/4" = 1'-0"

NOT FOR CONSTRUCTION

NOTE:
EVERY EFFORT HAS BEEN MADE TO ASSURE THE ACCURACY OF DIMENSIONS AND DETAILS. HOWEVER, IT IS THE RESPONSIBILITY OF THE BUILDER TO VERIFY ALL MEASUREMENTS.

REV.

REV.

DRAWN BY

THE BAR D RANCH

BASEMENT FLOOR PLAN

QuickDraw Design & Drafting
BRADLEY D. LETZIG
quickdrawdesign@yahoo.com
450 BROTHERS WAY
CORVALLIS, MT 59828
Phone # (406) 370-7046
Fax # (406) 507-2281

DATE
-

JOB #
-

LOG SIZE
8"Φ

SHEET
3
OF
-