COPYRIGHTED BY QUICKDRAW DESIGN (QDD). THIS DRAWING IS NOT TO BE USED FOR MAKING ANY REPRODUCTION THEREOF, OR FOR CONTRACTING ANY BUILDING WITHOUT FIRST OBTAINING THE WRITTEN PERMISSION OF THE COPYRIGHT HOLDER, QUICKDRAW DESIGN (QDD).

DO NOT SCALE DRAWINGS. QDD IS NOT RESPONSIBLE FOR ERRORS DUE TO SCALED DRAWINGS.

REFER ANY QUESTIONS OR DISCREPANCIES TO QDD BEFORE START OF CONSTRUCTION.

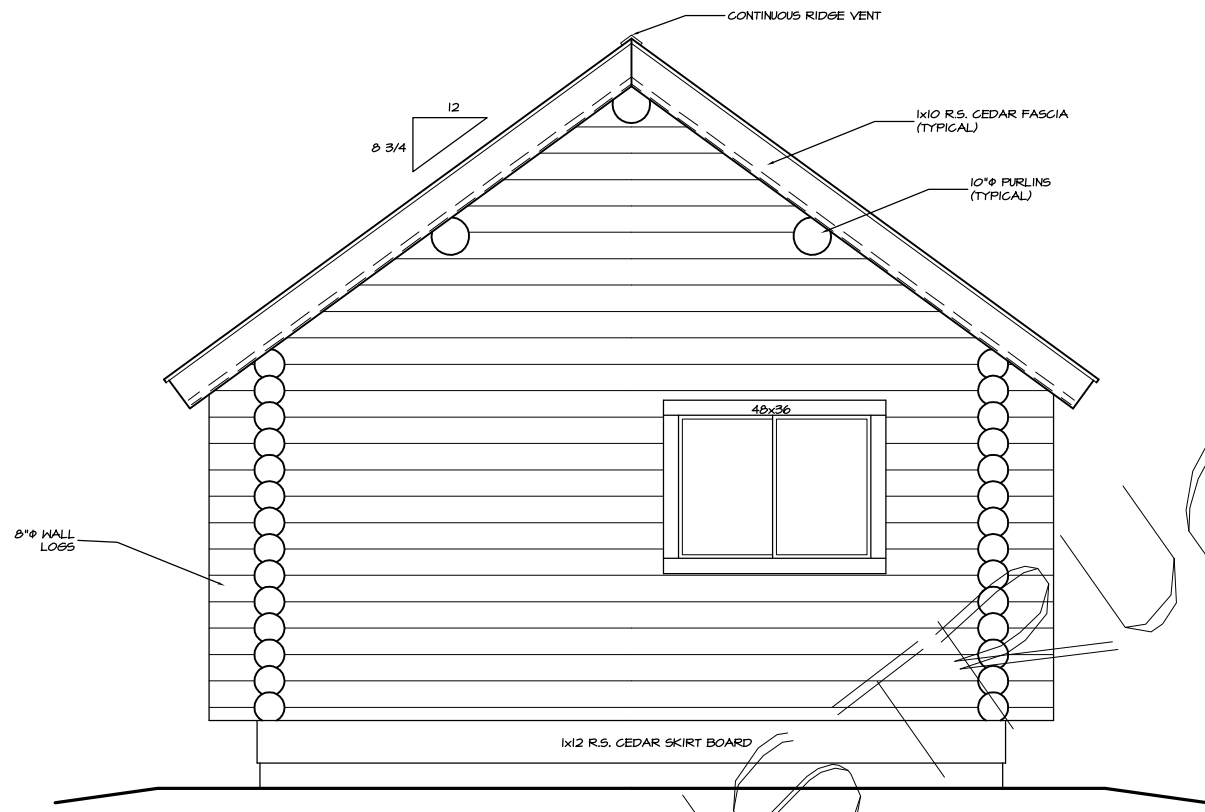

REAR ELEVATION

SCALE : 1/2" = 1'-0"

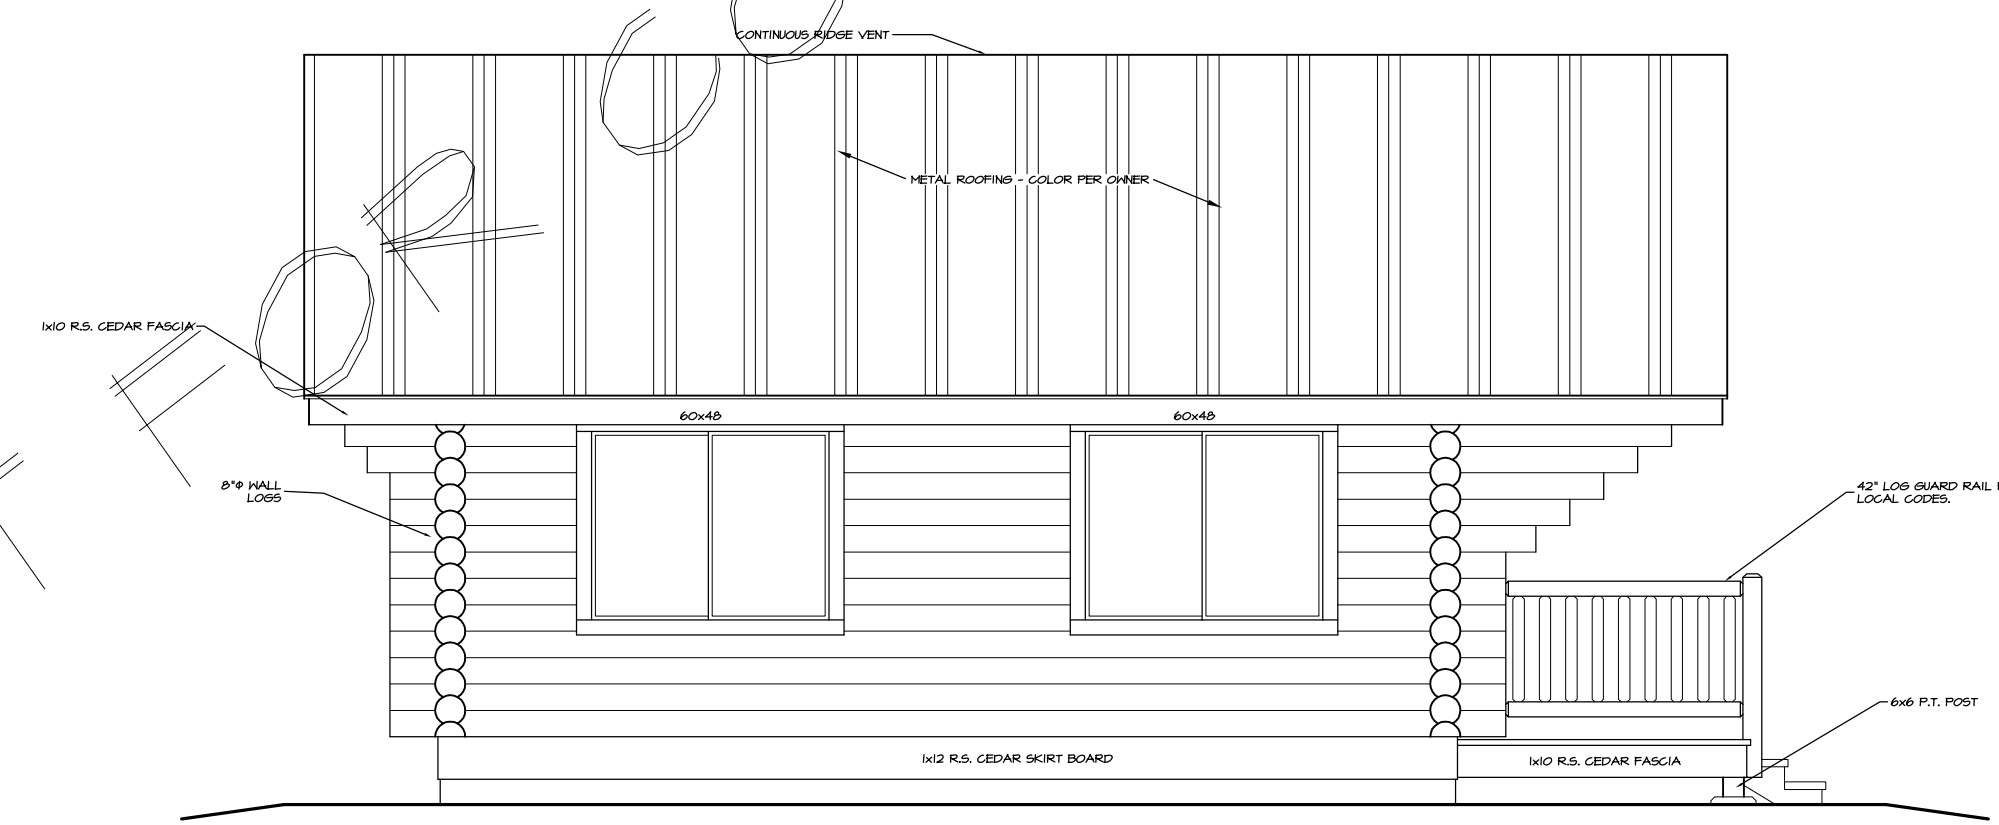

LEFT SIDE ELEVATION

SCALE : 1/2" = 1'-0"

NOT FOR CONSTRUCTION

PER SPECS SHEET #1

APPROXIMATE FINAL GRADE SHOWN. ACTUAL FINAL GRADE TO BE DETERMINED ON SITE PER OWNER & BUILDER. SLOPE AWAY FROM STRUCTURE PER CODE.

THESE ELEVATIONS ARE GRAPHIC REPRESENTATIONS ONLY. REFER TO BUILDING SECTION PAGE(S) FOR ELEVATION DIMENSIONS, DETAILS & STACK HEIGHTS.

ALL WINDOW AND DOOR OPENINGS AND GABLE ENDS REQUIRE FIELD CUTTING.

CONTRACTOR NOTE:
THE SPECIFICATIONS, WITHIN THIS PLAN SET ARE ACCURATE AS OF THE MOST RECENT DATE IN THE TITLE BLOCK. HOWEVER IT IS THE CONTRACTORS RESPONSIBILITY TO CONFIRM AND VERIFY ALL MEASUREMENTS & SPECIFICATIONS.

REV.

REV.

DRAWN BY: BDL

THE EXPLORER

REAR AND LEFT SIDE ELEVATIONS

QuickDraw Design
450 BROTHERS WAY
CORVALLIS, MT 59828
Phone # (406) 370-7046
Fax # (866)507-2284
BRADLEY D. LETZIG
brad@quickdrawdesign.net

DATE: 8-7-07

JOB #: 2729

LOG SIZE: 8"Φ

SHEET: 4 OF 11