COPYRIGHTED BY QUICKDRAW DRAFTING. THIS DRAWING IS NOT TO BE USED FOR MAKING ANY REPRODUCTION THEREOF, OR FOR CONTRACTING ANY BUILDING WITHOUT FIRST OBTAINING THE WRITTEN PERMISSION OF THE COPYRIGHT HOLDER, QUICKDRAW DESIGN & DRAFTING (QDD).

DO NOT SCALE DRAWINGS. QDD IS NOT RESPONSIBLE FOR ERRORS DUE TO SCALED DRAWINGS.

REFER ANY QUESTIONS OR DISCREPANCIES TO QDD BEFORE START OF CONSTRUCTION.

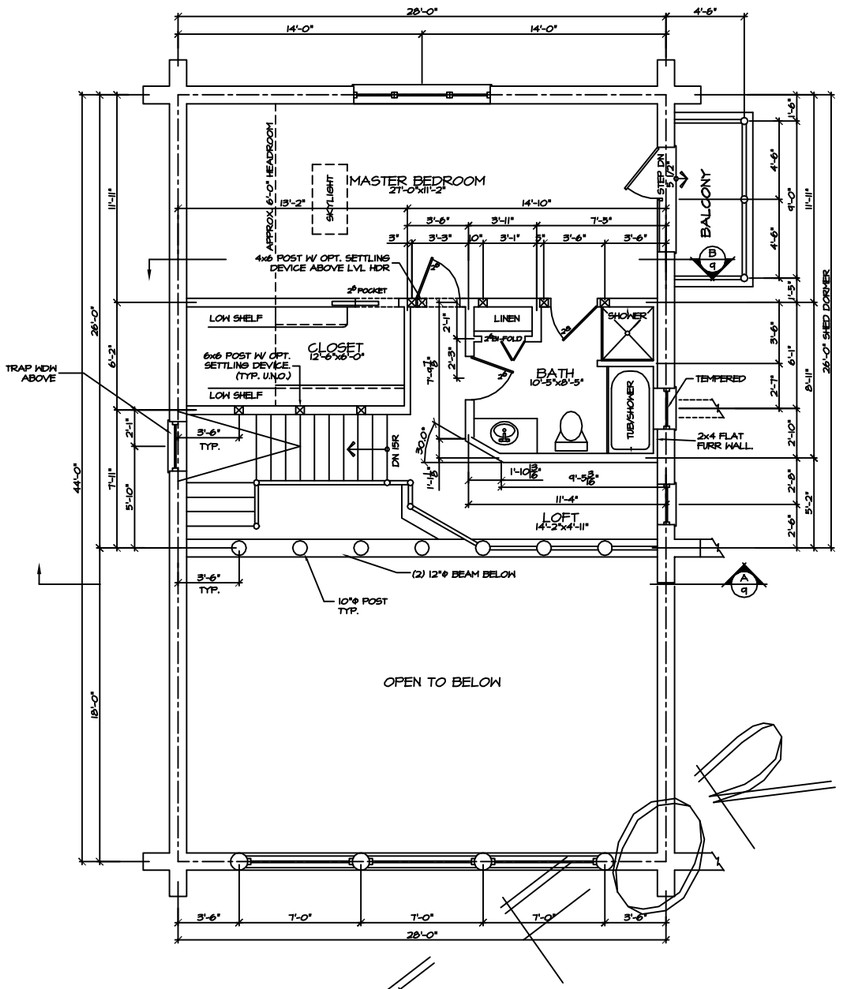

LOFT FLOOR PLAN

SCALE : 1/4" = 1'-0"

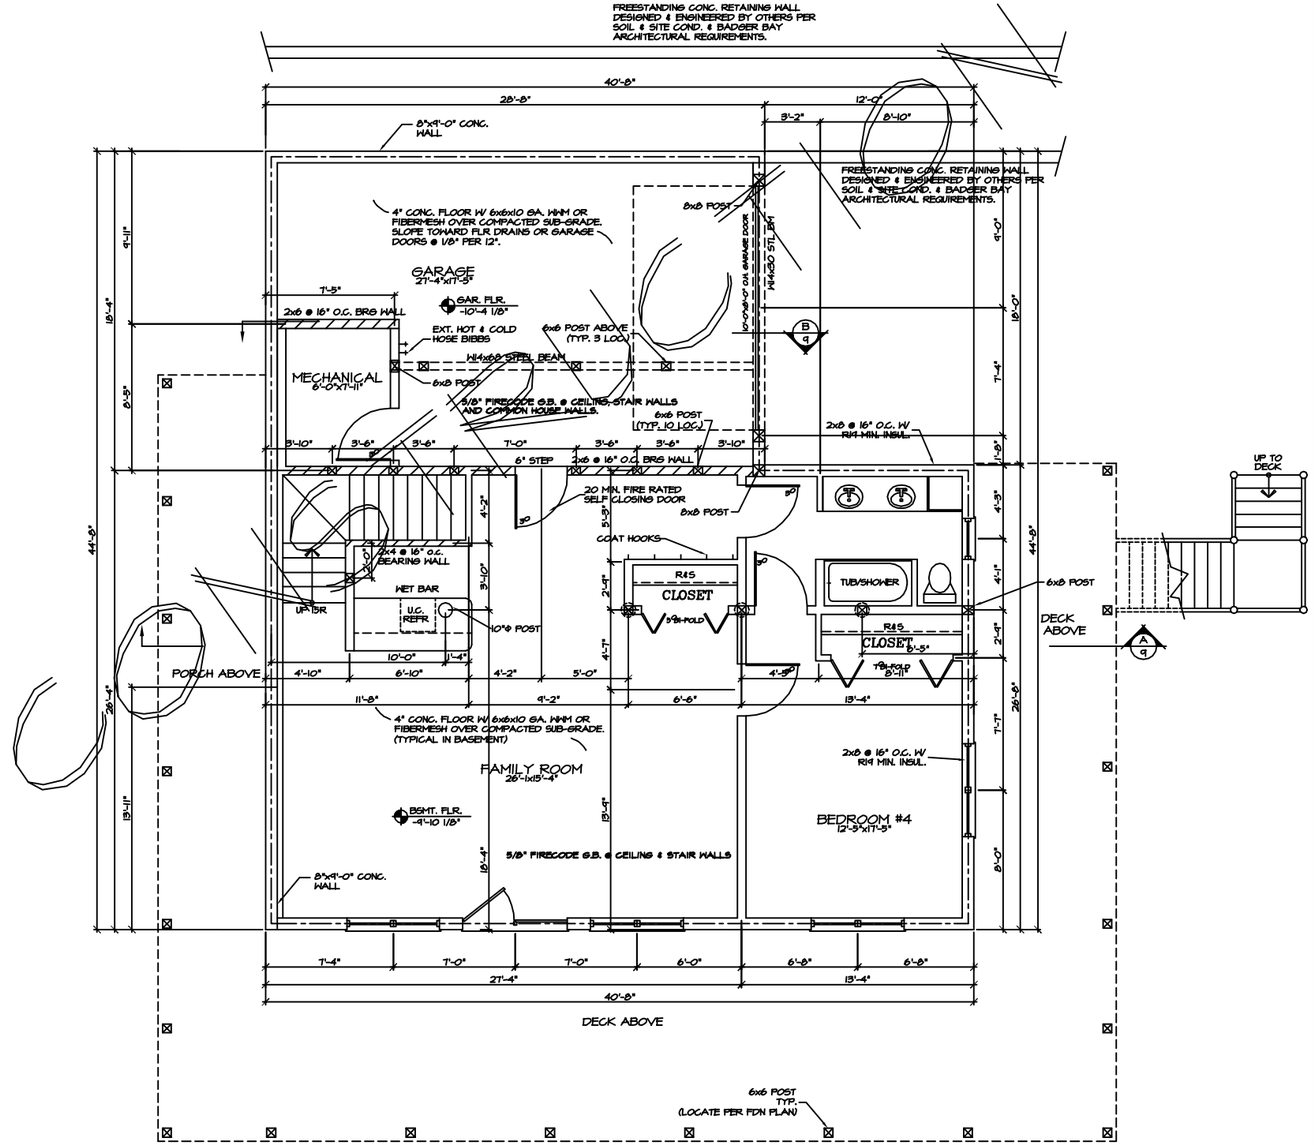

BASEMENT FLOOR PLAN

SCALE : 1/4" = 1'-0"

CONTRACTOR NOTE:
THE SPECIFICATIONS, WITHIN THIS PLAN SET ARE ACCURATE AS OF THE MOST RECENT DATE IN THE TITLE BLOCK. HOWEVER IT IS THE CONTRACTORS RESPONSIBILITY TO CONFIRM AND VERIFY ALL MEASUREMENTS & SPECIFICATIONS.

PER SPECS COVER SHEET

ALL WINDOW OPENINGS, LOG TRUSSES, LOG RAFTERS, POSTS AND GABLE ENDS REQUIRE FIELD CUTTING.

REV.	REV.
DRAWN BY: BDL	

THE HOODOO PASS

UPPER AND LOWER LEVEL FLOOR PLANS

QuickDraw Design & Drafting
BRADLEY D. LETZIG
kaleigh-and-brad@yahoo.com
450 BROTHERS WAY
CORVALLIS, MT 59828
Phone # (406) 570-1046
Fax # (866)507-2284

DATE	JOB #	LOG SIZE	SHEET
-	-	12"Φ	2 OF -