COPYRIGHTED BY QUICKDRAW DRAFTING. THIS DRAWING IS NOT TO BE USED FOR MAKING ANY REPRODUCTION THEREOF, OR FOR CONTRACTING ANY BUILDING WITHOUT FIRST OBTAINING THE WRITTEN PERMISSION OF THE COPYRIGHT HOLDER, QUICKDRAW DRAFTING.

DO NOT SCALE DRAWINGS. QUICKDRAW DRAFTING IS NOT RESPONSIBLE FOR ERRORS DUE TO SCALED DRAWINGS.

REFER ANY QUESTIONS OR DISCREPANCIES TO QUICKDRAW DRAFTING BEFORE START OF CONSTRUCTION.

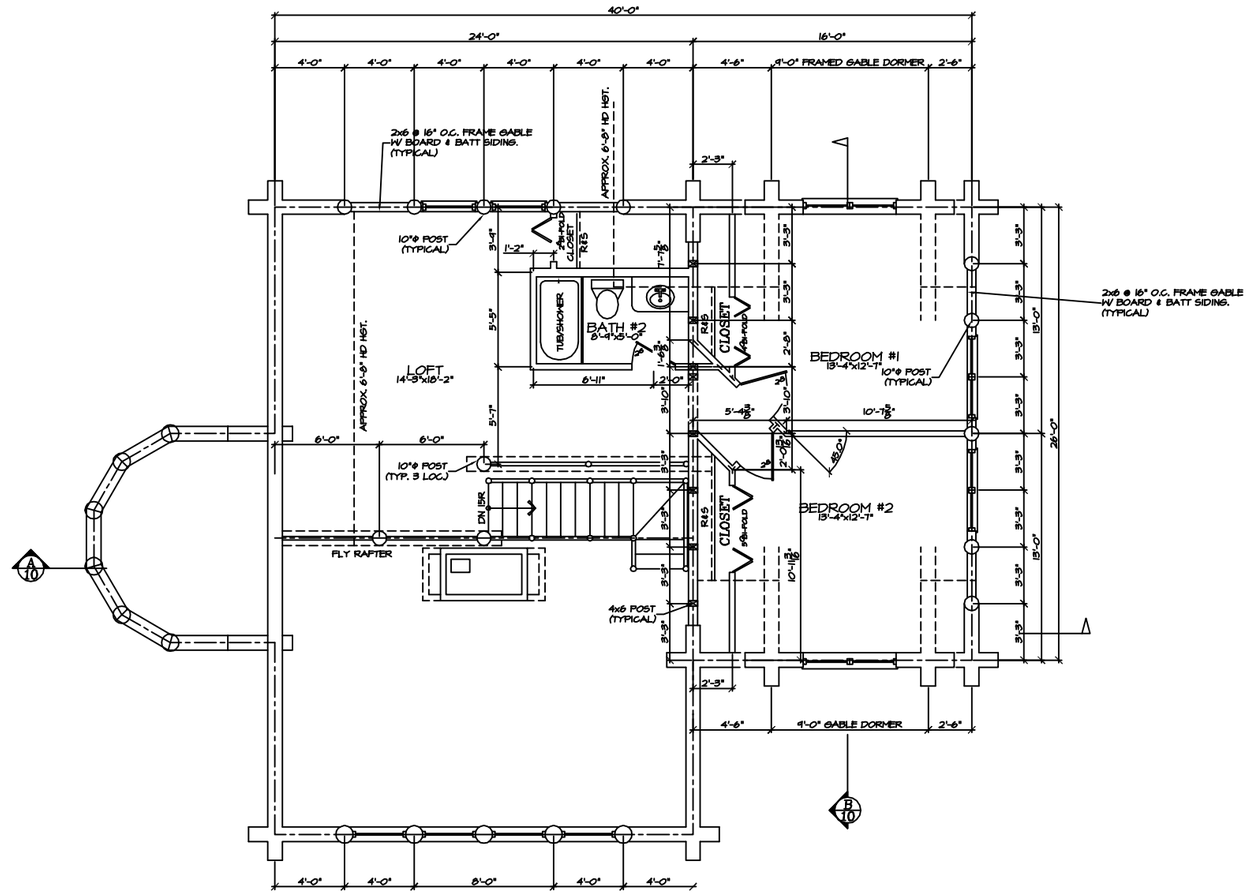

UPPER FLOOR PLAN

SCALE : 1/4" = 1'-0"

SQUARE FOOTAGE:	
MAIN FLOOR:	1454 SQ. FT.
LOFT FLOOR:	872 SQ. FT.
TOTAL:	2331 SQ. FT.

PER SPECS SHEET #1

ALL WINDOW OPENINGS, LOG TRUSSES, LOG RAFTERS, POSTS AND GABLE ENDS REQUIRE FIELD CUTTING.

NOTE:
EVERY EFFORT HAS BEEN MADE TO ASSURE THE ACCURACY OF DIMENSIONS AND DETAILS. HOWEVER, IT IS THE RESPONSIBILITY OF THE BUILDER TO VERIFY ALL MEASUREMENTS.

REV.
REV.

DRAWN BY: BDL

THE PLEASANT VALLEY
UPPER FLOOR PLAN

QuickDraw Design & Drafting
BRADLEY D. LETTIS
bdl@quickdraftingdesign.com
450 BROTHERS WAY
CORVALLIS, MT 59828
Phone # (406) 370-3046
Fax # (866)571-2284

DATE -

JOB # -

LOG SIZE 10"Φ

SHEET 3 OF -